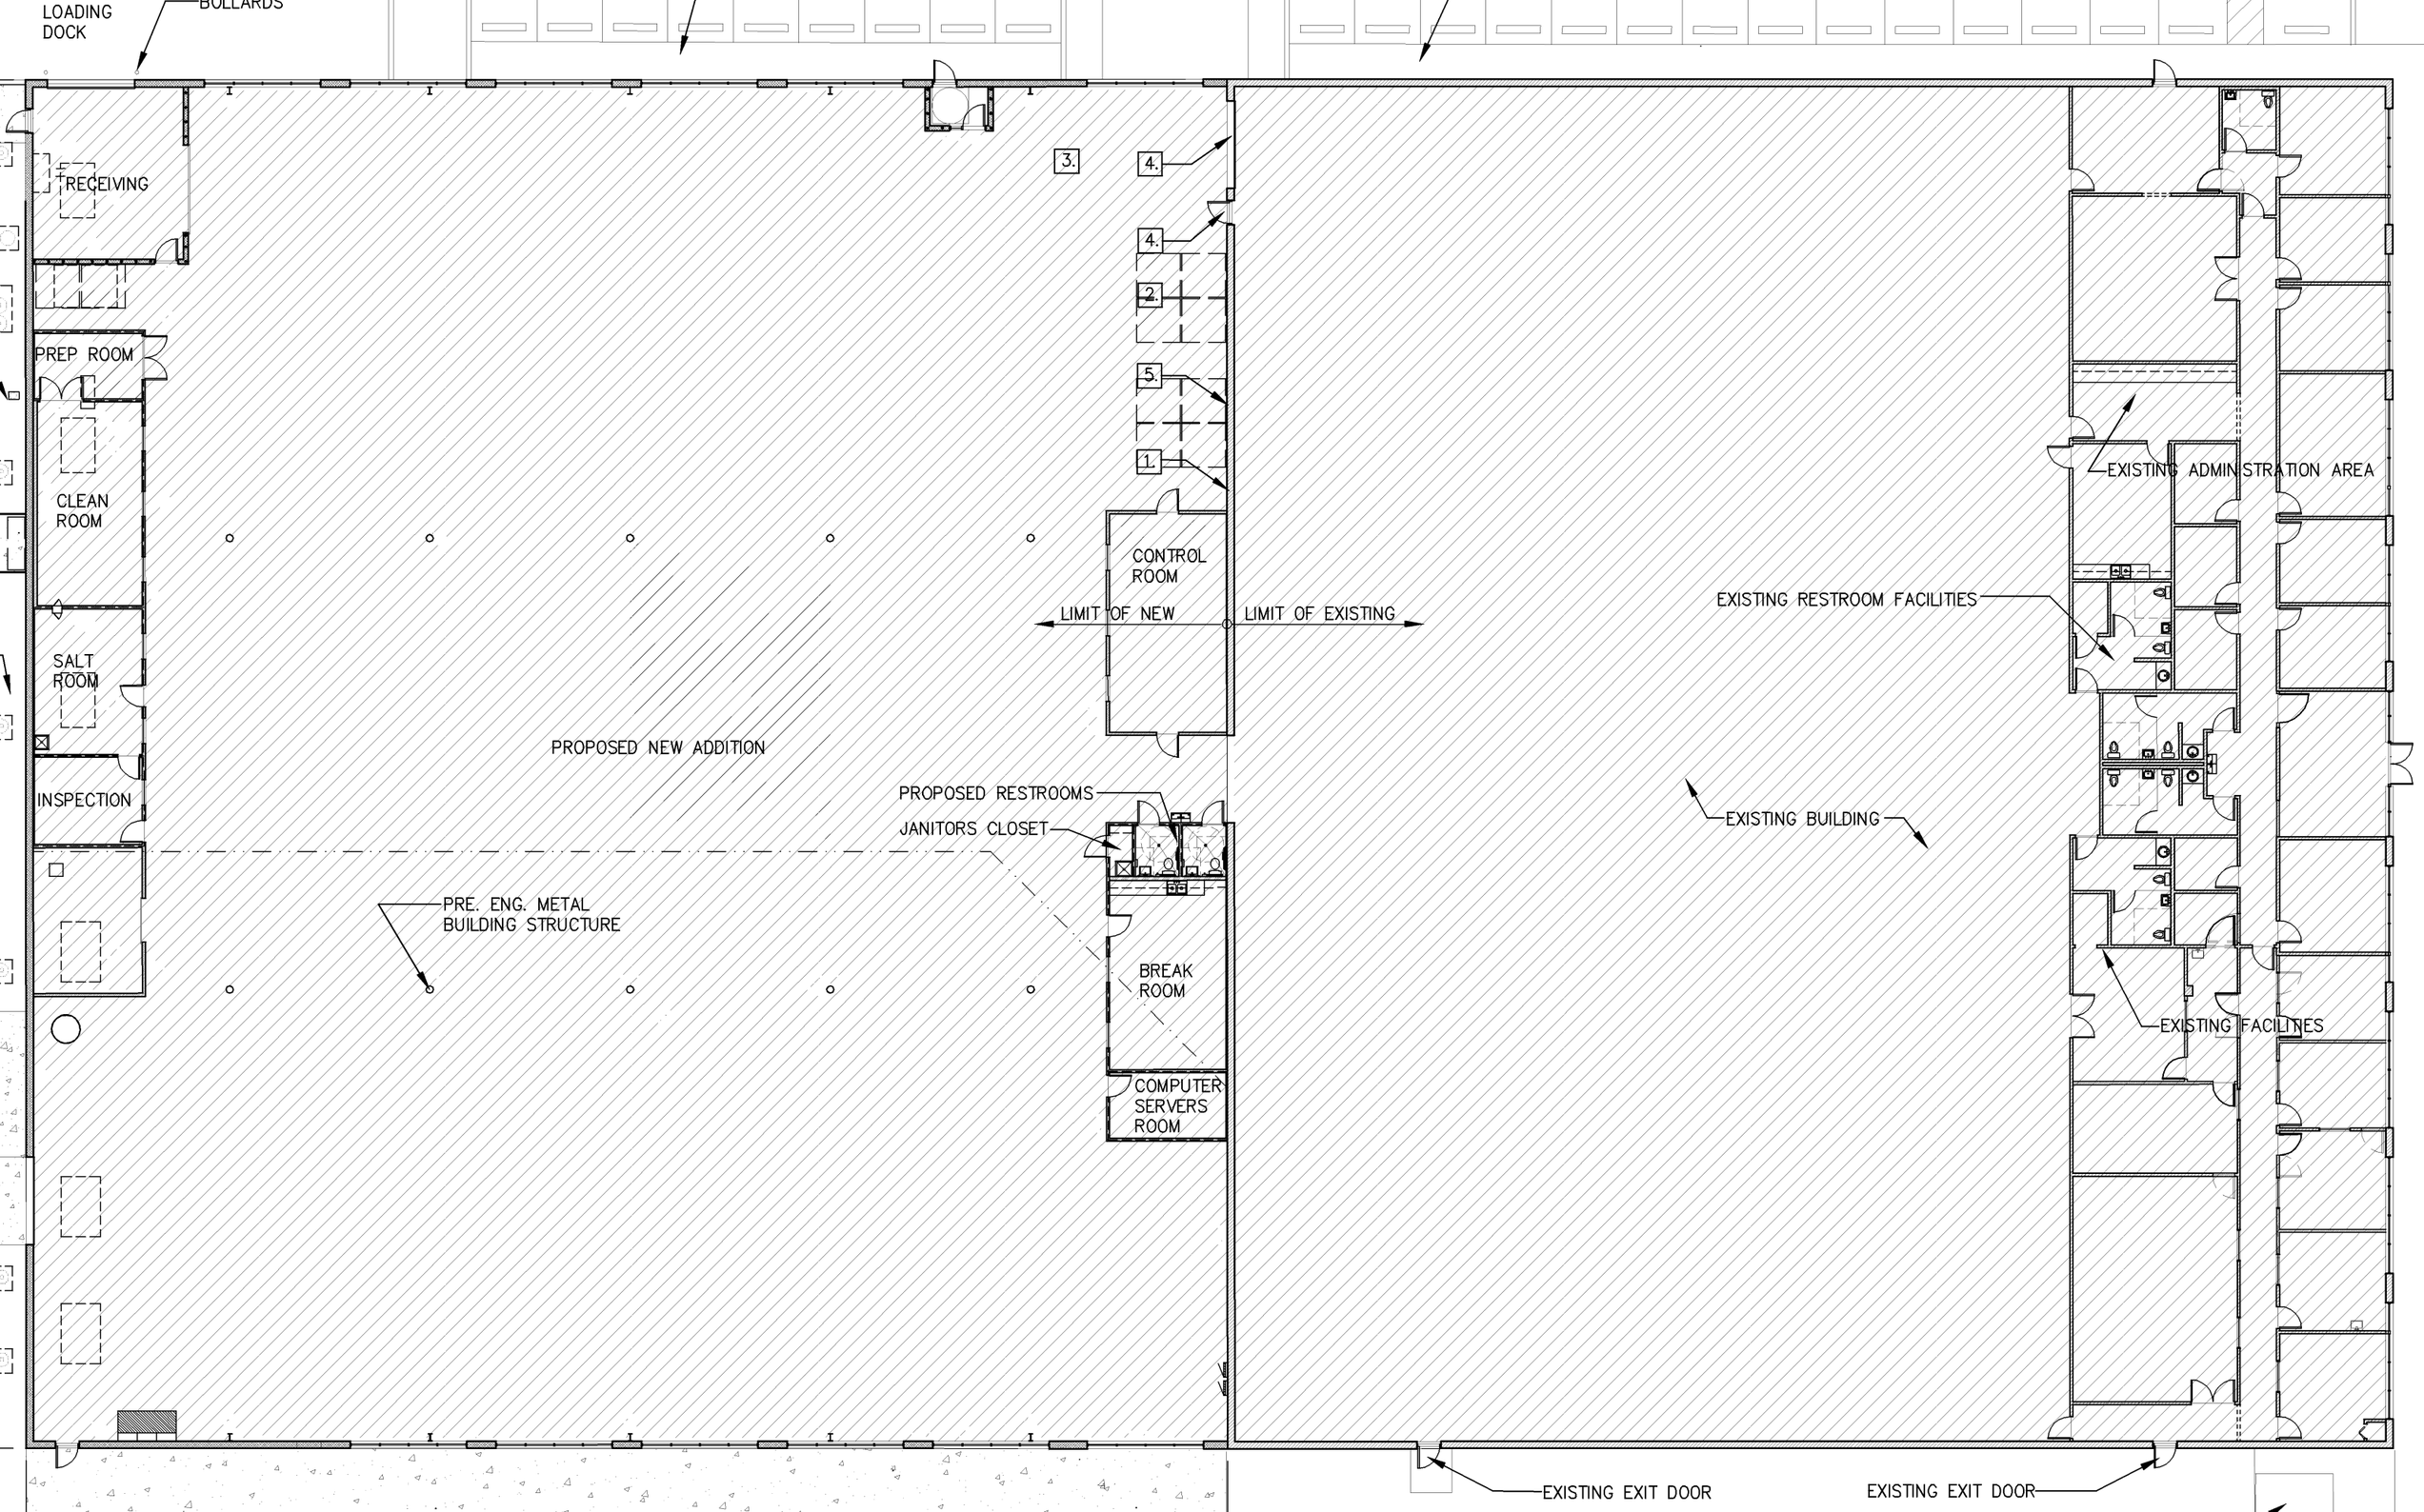
LOADING DOCK
BOLLARDS
RECEIVING
PREP ROOM
CLEAN ROOM
SALT ROOM
INSPECTION
3.
4.
4.
2.
5.
1.
CONTROL ROOM
LIMIT OF NEW
LIMIT OF EXISTING
PROPOSED NEW ADDITION
PROPOSED RESTROOMS
JANITORS CLOSET
PRE. ENG. METAL BUILDING STRUCTURE
BREAK ROOM
COMPUTER SERVERS ROOM
EXISTING ADMINISTRATION AREA
EXISTING RESTROOM FACILITIES
EXISTING BUILDING
EXISTING FACILITIES
EXISTING EXIT DOOR
EXISTING EXIT DOOR